
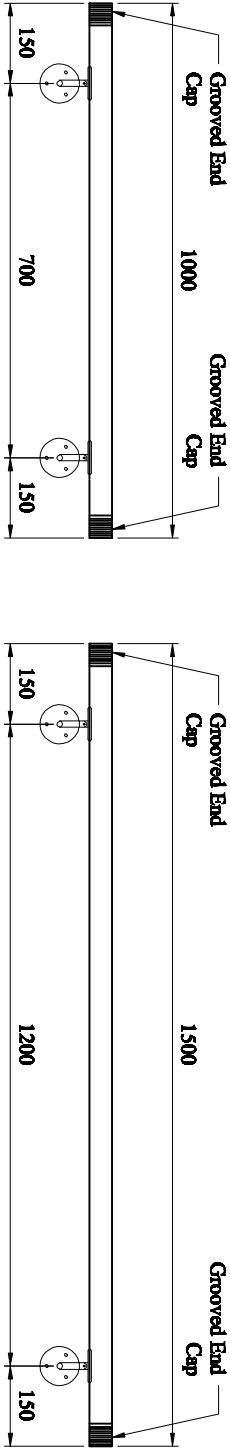
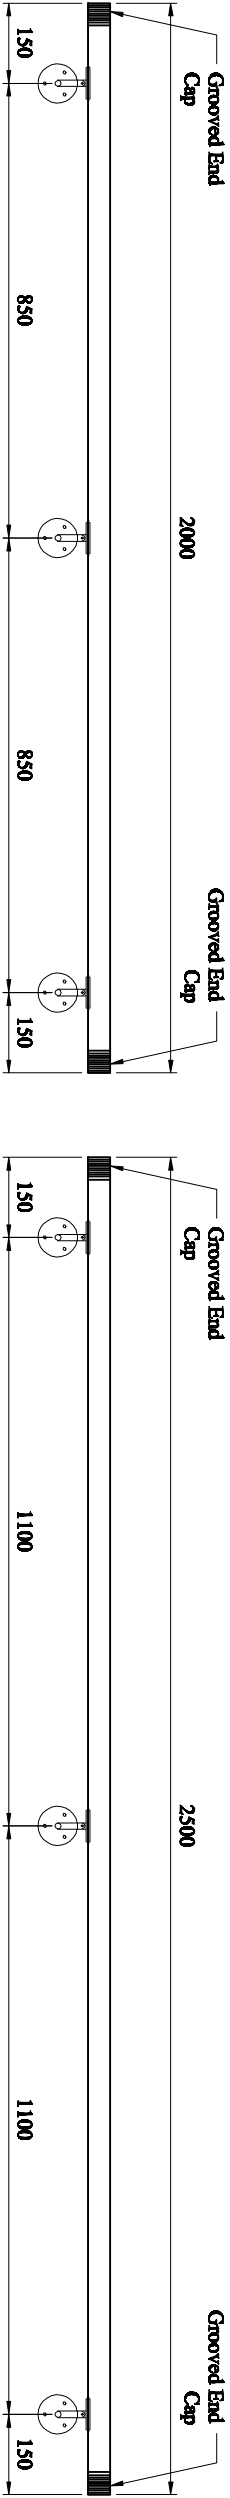
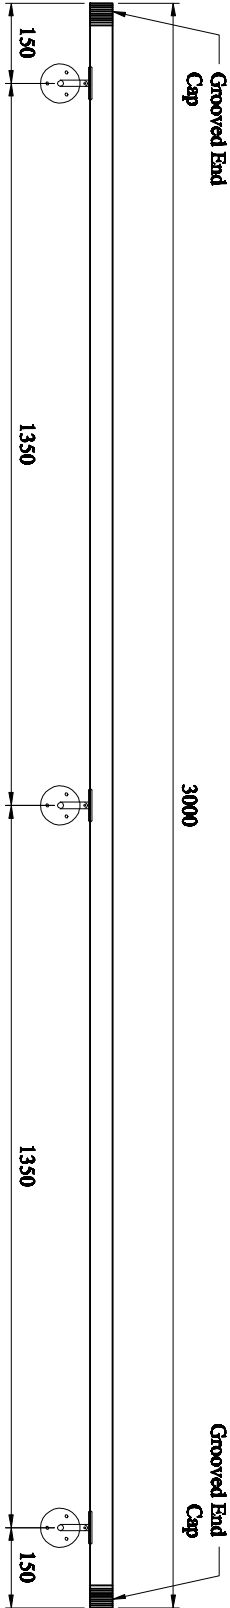
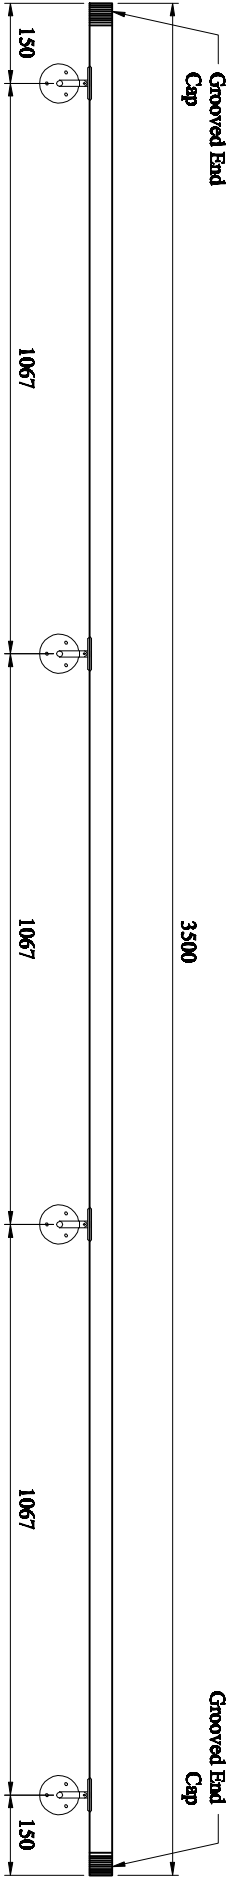
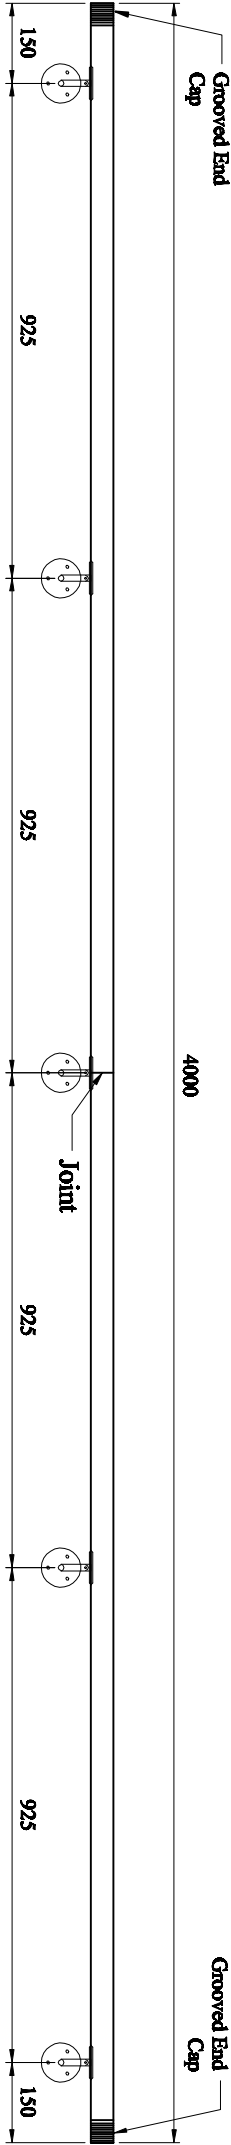


Construction
420 304G Stainless Steel Tube
Grooved End Caps

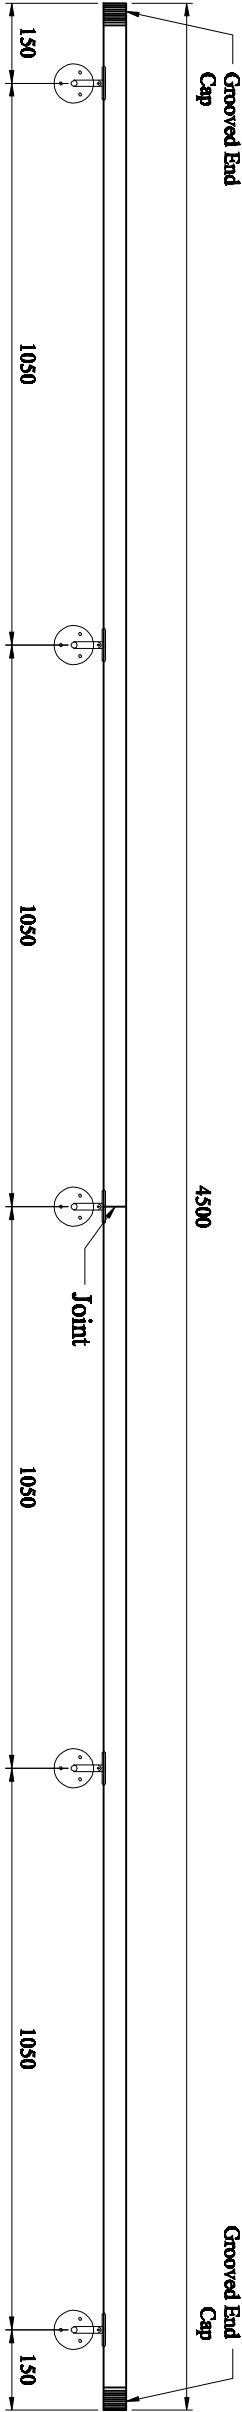

Fabrications Ltd
Specialist Architectural Metalworkers

www.dome-met.co.uk

Ave Works 180 Workshop Road S807N, Teles0114 2450008 Email: info@dome-met.co.uk



PROJECT.

Grooved End Stainless Steel Wallrail